RE-PLOT

PLAN OF RE-SUBDIVISION

OF PART OF THE TOWNSITE OF

WABAMUN

(KAPASIWIN BEACH)

IN INDIAN RESERVE NO. 133 B (TP. 53-~~3~~ 4-5)

COMPRISING ROAD PLAN 1421 E.T. AND ALL OF BLOCKS 1 TO 5 & A AND ADJACENT CANCELLED STREETS

AS SHOWN ON REGISTERED PLAN 4722 A.Q.

Scale: 200 feet = 1 inch.

N.M. means "No mark found"
Statutory iron posts planted are shown thus: ○
Wooden 2"x 2" " " " " " : ●

THE AREA REGISTERED UNDER THIS PLAN IS OUTLINED IN RED

THIS PLAN IS PREPARED IN ACCORDANCE WITH A RESOLUTION PASSED BY THE COUNCIL OF THE VILLAGE OF KAPASIWIN UNDER THE PROVISIONS OF SECTION 43 OF THE TOWN AND RURAL PLANNING ACT, 1953, AND IS REGISTERED UNDER THE PROVISIONS OF SECTION 45 OF THE SAID ACT.

FOR THE VILLAGE OF KAPASIWIN:

W. L. Brintnell
MAYOR

D. R. Innes
SECRETARY TREASURER

I, John H. Holloway, of the City of Edmonton, The Alberta Surveys Act and was performed between the dates of August 1st and September 30th, A.D. 1953, and that this plan is correct and true and is prepared in accordance with the provisions of The Land Titles Act.

Sworn before me at the City of Edmonton in the Province of Alberta this 30 th. day of October, 1953.

J. Holloway
Alberta Land Surveyor

R. Cressler
A Commissioner for Oaths in and for the Province of Alberta

APPROVED subject to registration on or before Jan 31 1954
C.W. Lester
DIRECTOR OF SURVEYS
Edmonton Dec 3 1953

10/51-Z-14

I certify that the within instrument
duly Entered and Registered in the Land
Titles Office for the North Alberta Land
Registration District at Edmonton, in the
Province of Alberta at 10.10 o'clock
A.M. on the 25 day of Mar.
A.D. 1954 Number 5674
Book H.W. Folio 208
K.S. Lundal A.D.
Registrar

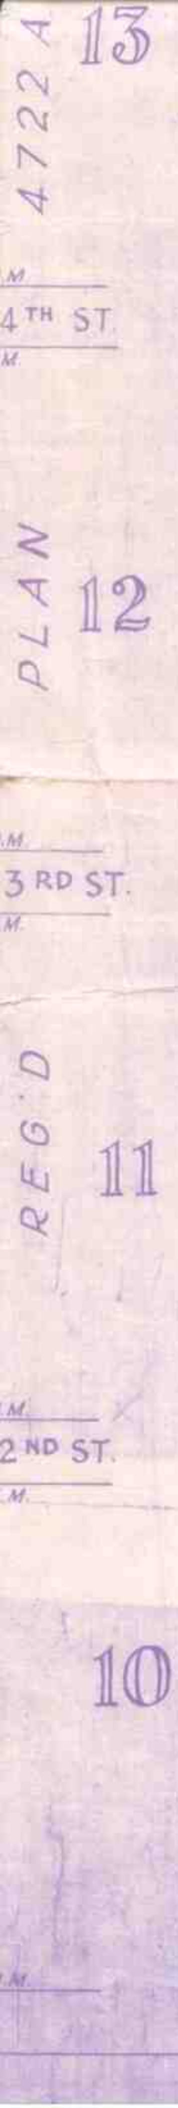

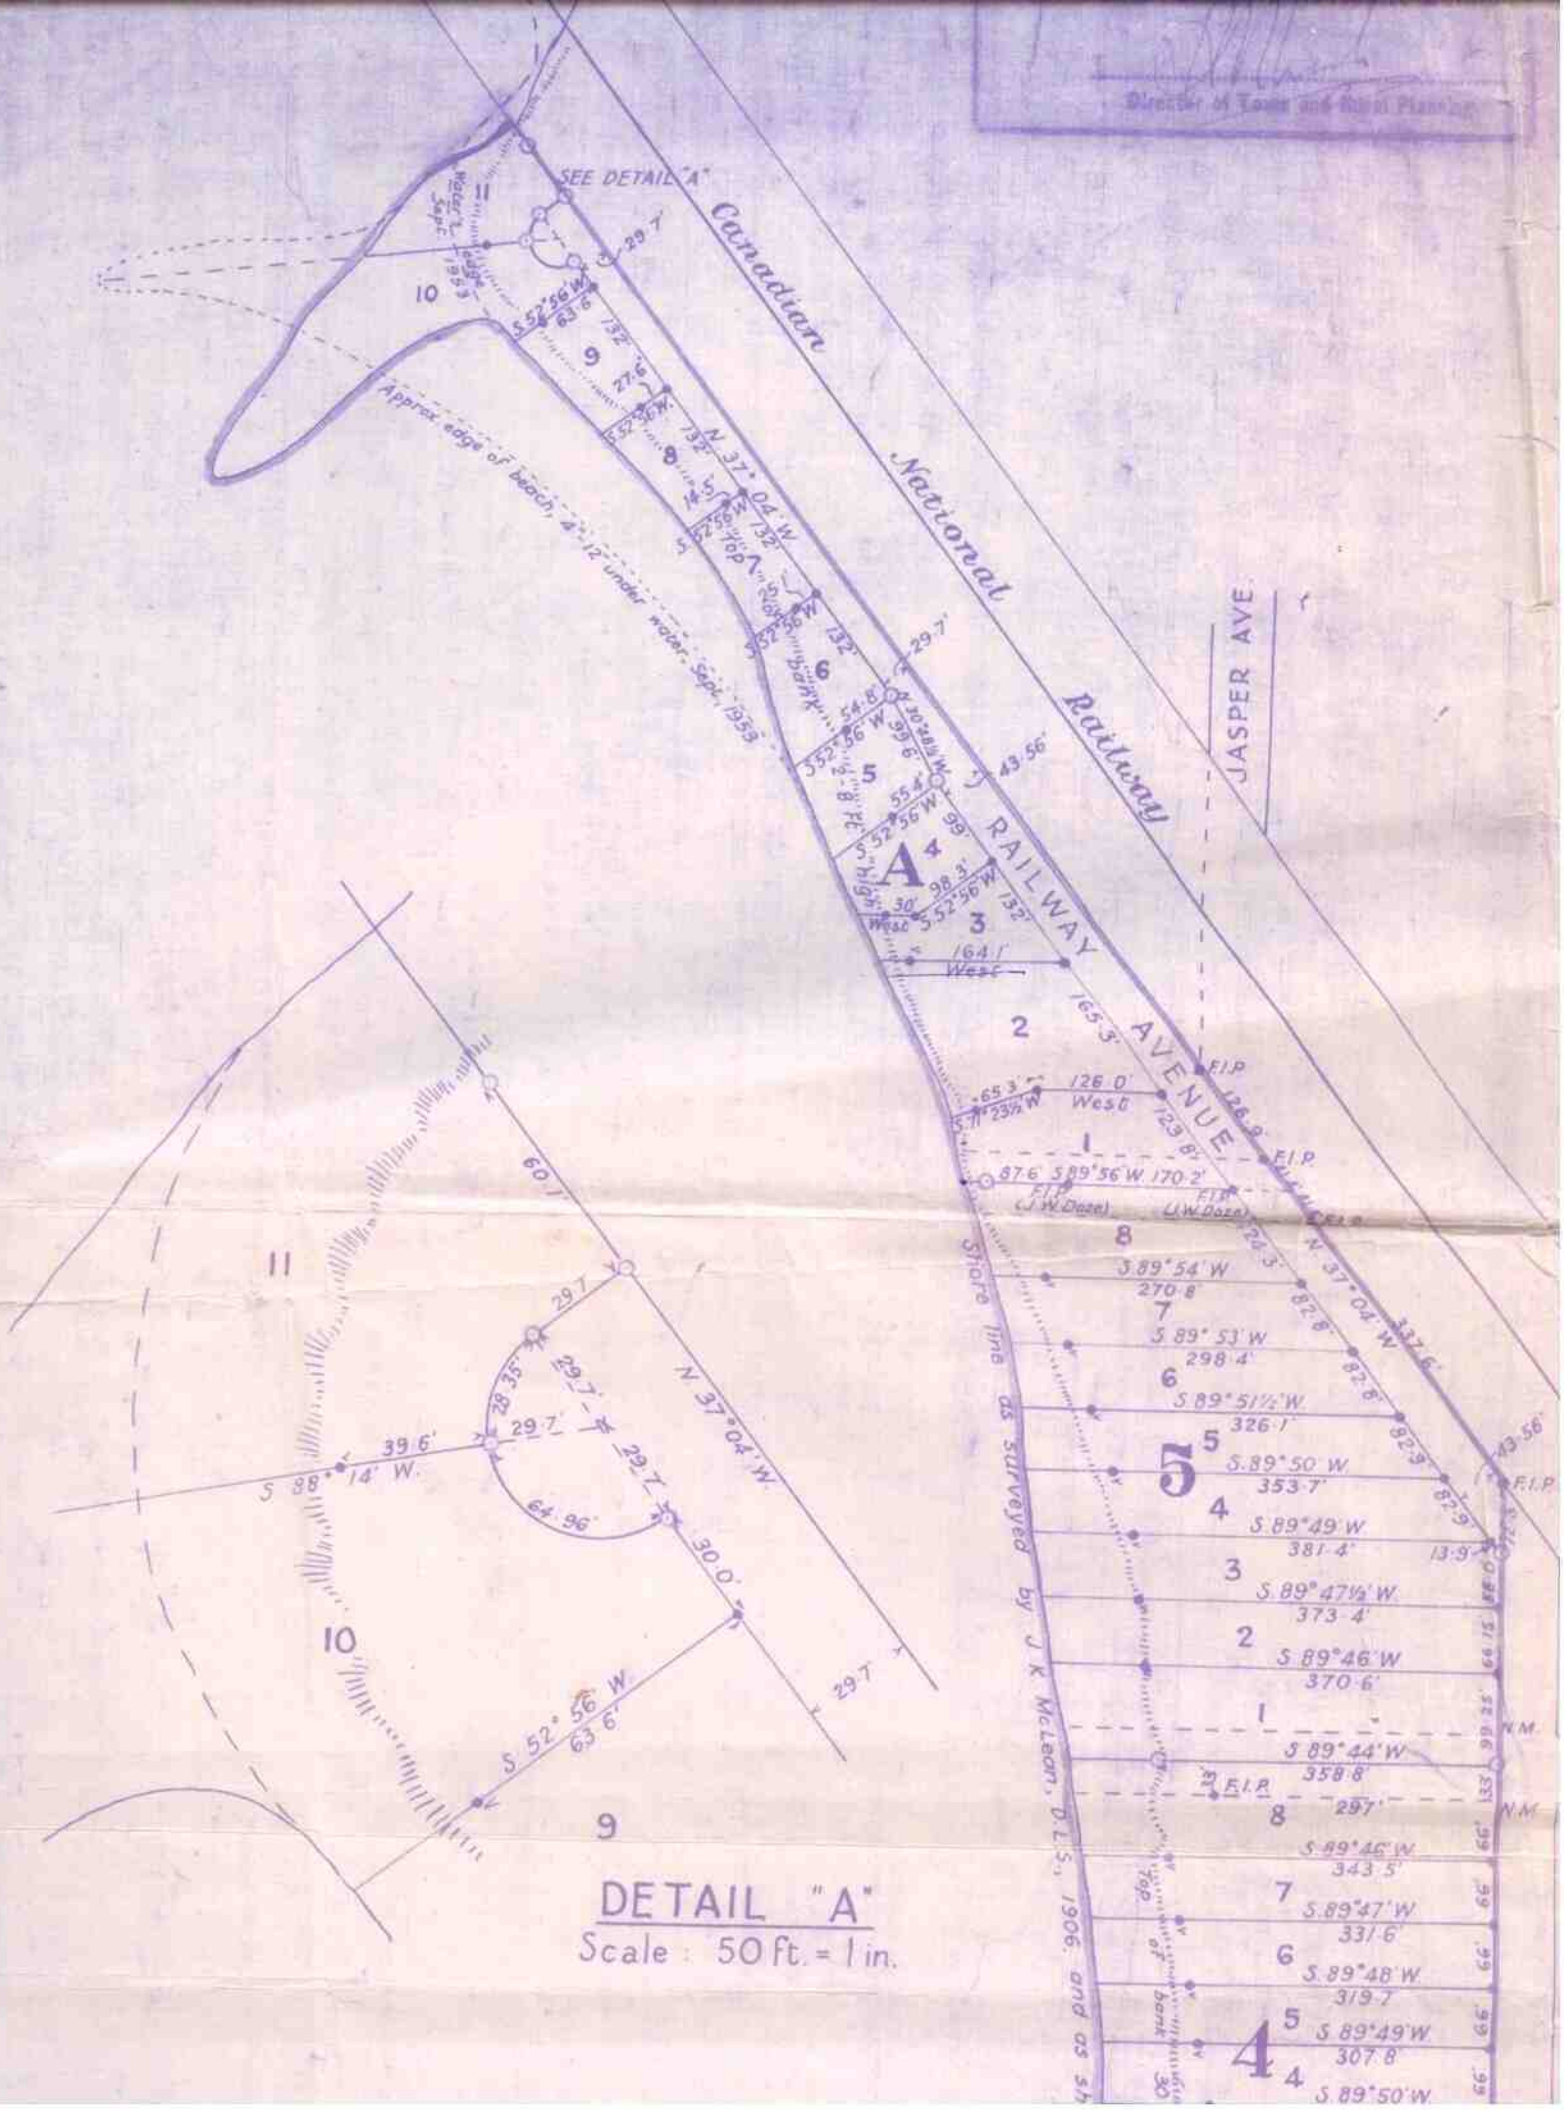

DETAIL "A"
Scale : 50 ft. = 1 in.

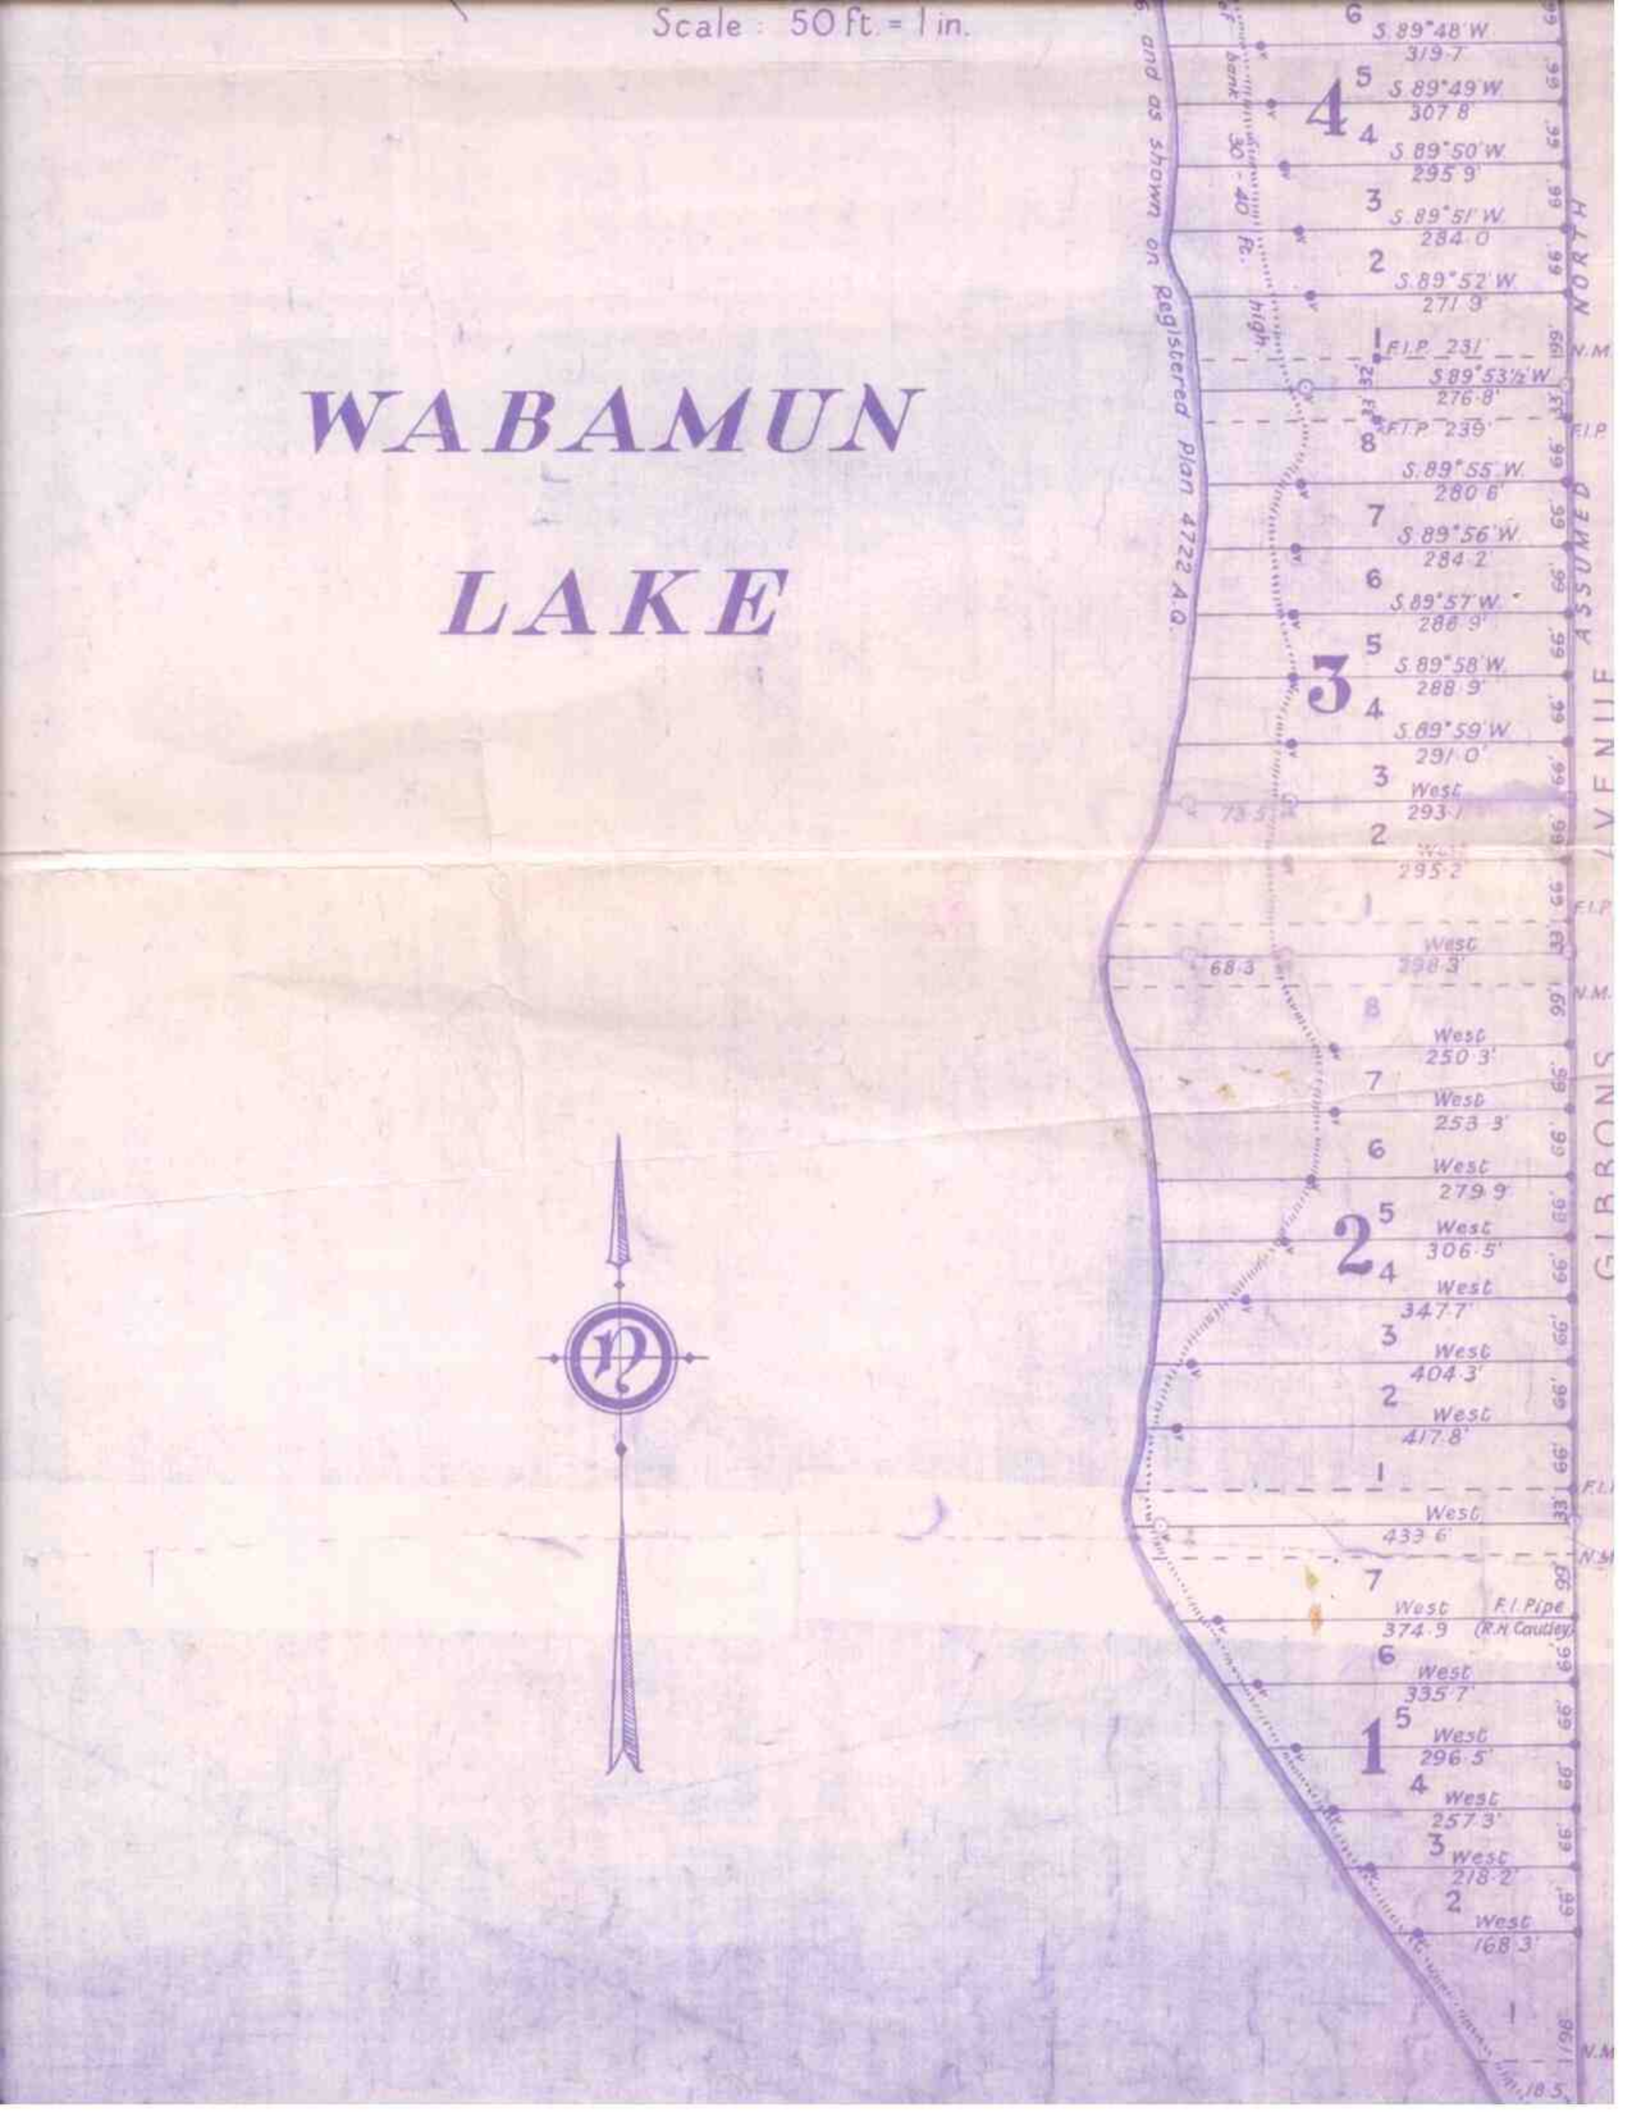
Scale : 50 ft. = 1 in.
WABAMUN
LAKE
and as shown on Registered Plan 4722 A.Q.
bank
30 - 40 ft. high
4
6
S.89°48'W.
319·7
5
S.89°49'W.
307·8
4
S.89°50'W.
295·9'
3
S.89°51'W.
284·0
2
S.89°52'W.
271·9'
1
F.I.P. 231'
N.M.
S.89°53½'W.
276·8'
F.I.P. 239'
F.I.P.
8
S.89°55'W.
280·6'
7
S.89°56'W.
284·2'
6
S.89°57'W.
288·9'
3
5
S.89°58'W.
288·9'
4
S.89°59'W.
291·0'
3
West
293·1
73·5
2
West
295·2
1
F.I.P.
West
298·3'
68·3
N.M.
8
West
250·3'
7
West
253·3'
6
West
279·9
2
5
West
306·5'
4
West
347·7'
3
West
404·3'
2
West
417·8'
1
F.I.
West
433·6'
N.M.
7
West
374·9
F.I. Pipe
(R.H. Cautley)
6
West
335·7'
1
5
West
296·5'
4
West
257·3'
3
West
218·2'
2
West
168·3'
1
N.M.
18·5
66'
33'
99'
199'
196'
32
33
NORTH
GIBBONS AVENUE ASSUMED